AREA: 390 SQ FT
PERIMETER: 96 FT
WATER CAPACITY: 8,500 Gal.

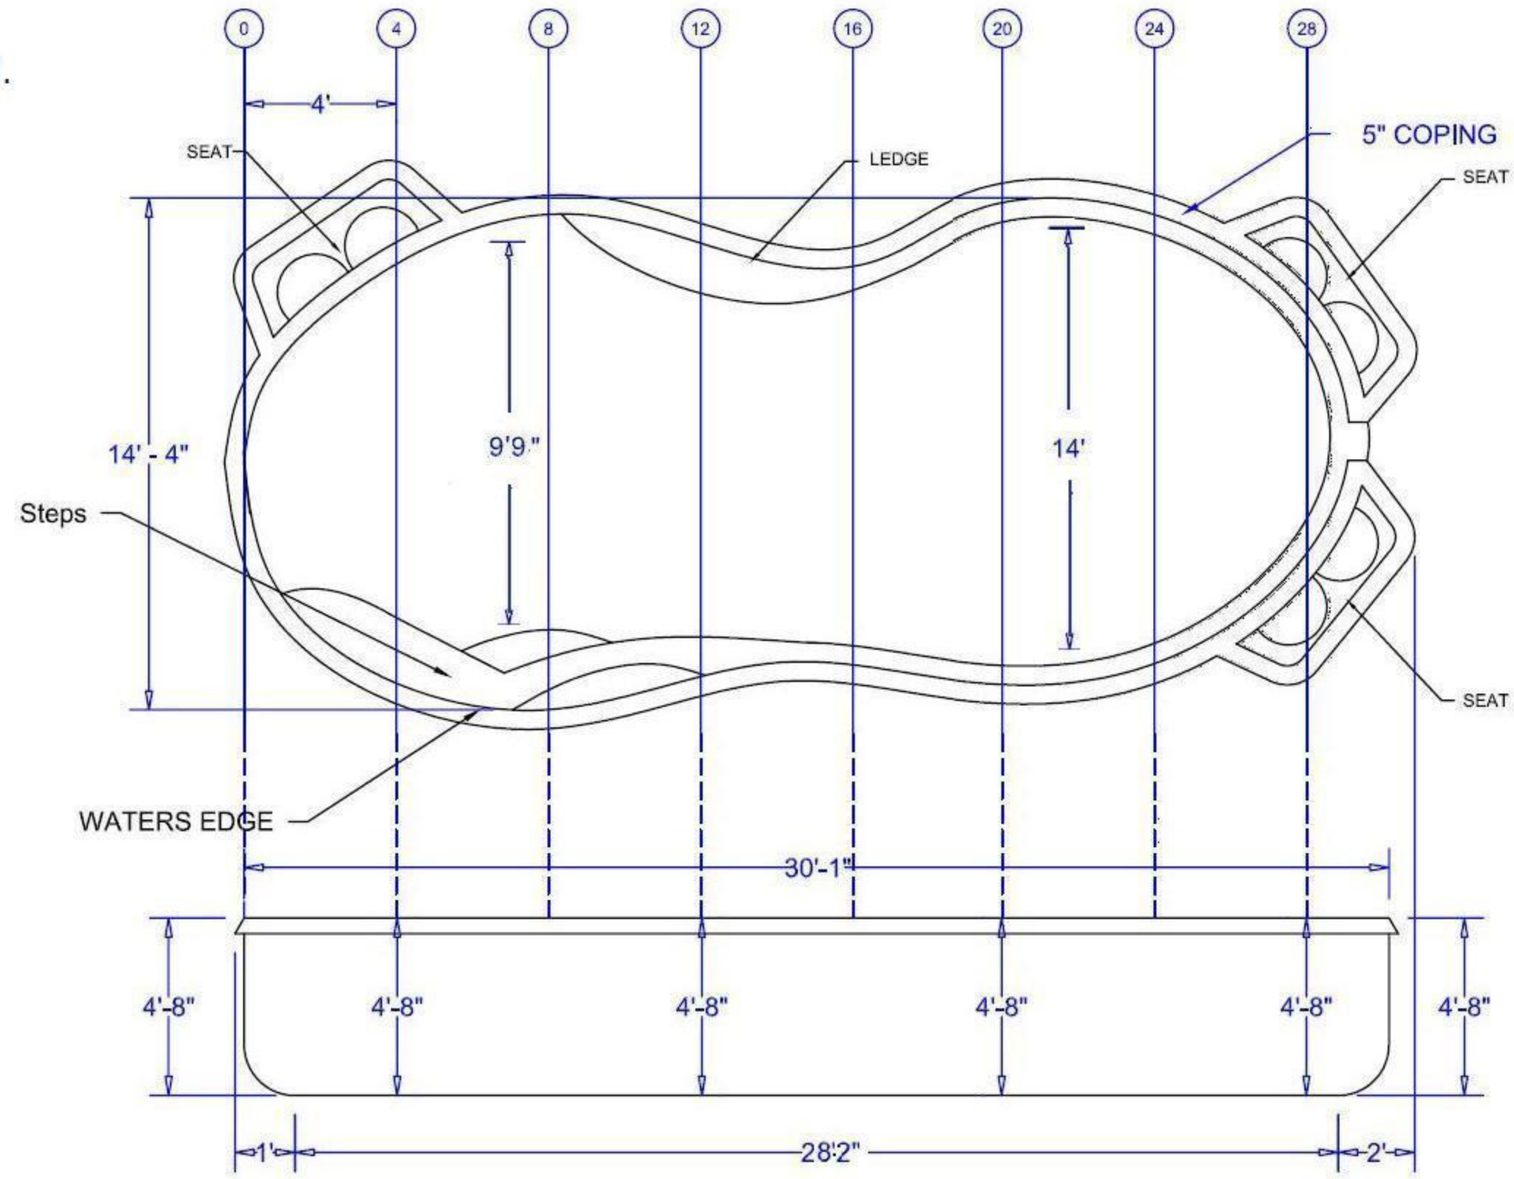

ALL MEASUREMENTS TO WATERS EDGE - ADD PREFERRED OVERDIG

ALL MEASUREMENTS AND QUANTITIES ARE BASED ON AVERAGES

ALL DIMENSIONS ARE NOMINAL

ELECT. REQ. TBD

APPROVED

NAME: _____

DATE: _____

NOTES:

WATER WORLD
Fiberglass Pools
N.E., Inc.
700 Reading Avenue
Hammonton, NJ
08037
800-596-6224

DISCLAIMER

ALL DETAILS AND SPECIFICATIONS CONTAINED IN THIS DRAWING ARE BASED ON THE LATEST PRODUCT INFORMATION AVAILABLE AT THE TIME OF THE DESIGN AND WERE BELIEVED CORRECT. HOWEVER, ACCURACY CANNOT BE GUARANTEED. WATER WORLD FIBERGLASS POOLS N.E, INC. RESERVES THE RIGHT TO MAKE CHANGES ANYTIME, WITHOUT NOTICE OR OBLIGATION, TO ALL DESIGNS OR PRODUCTS. INVESTIGATION OF ZONING CODES SHOULDBE COMPLETED BY THE CUSTOMER PRIOR TO ORDERING.

16' x 32'
FIBERGLASS POOL
4'-8" DEPTH

No.	Revision	Date

Project Name
File Copy

Drawing	16x32x4.8
Date	
Scale	NOT TO SCALE